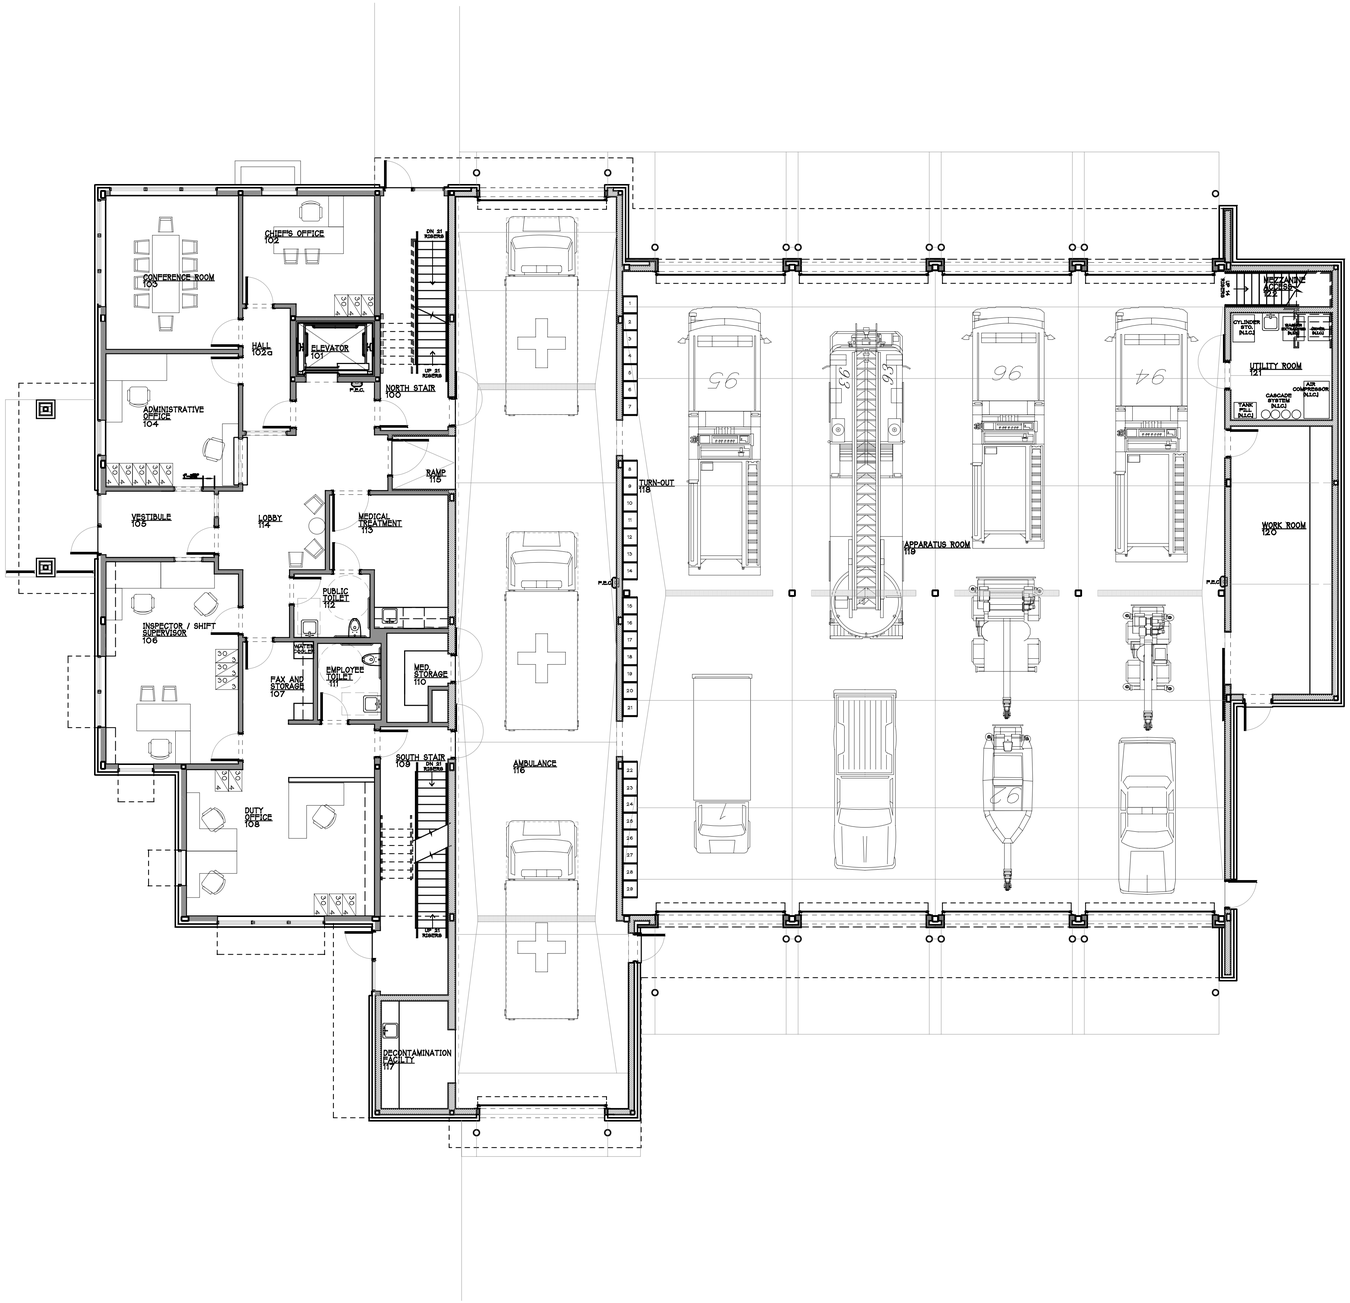

1 A1.2 **FIRST FLOOR PLAN**
1/8" = 1'-0"

N

DATE:
13 SEPT. 2007

REVISIONS

KEENAN + KENNY ARCHITECTS, LTD.
189 Main St, Suite 2a
Falmouth, MA 02540
508-540-7075 tel
508-540-0079 fax
kkarch@verizon.net

NEW FIRE STATION
for the
TOWN OF WELLFLEET
2896 Route 6
Wellfleet, Massachusetts

SHEET TITLE
First Floor Plan

SCALE:
1/8"=1'-0"

DRAWING NO.
A1.2