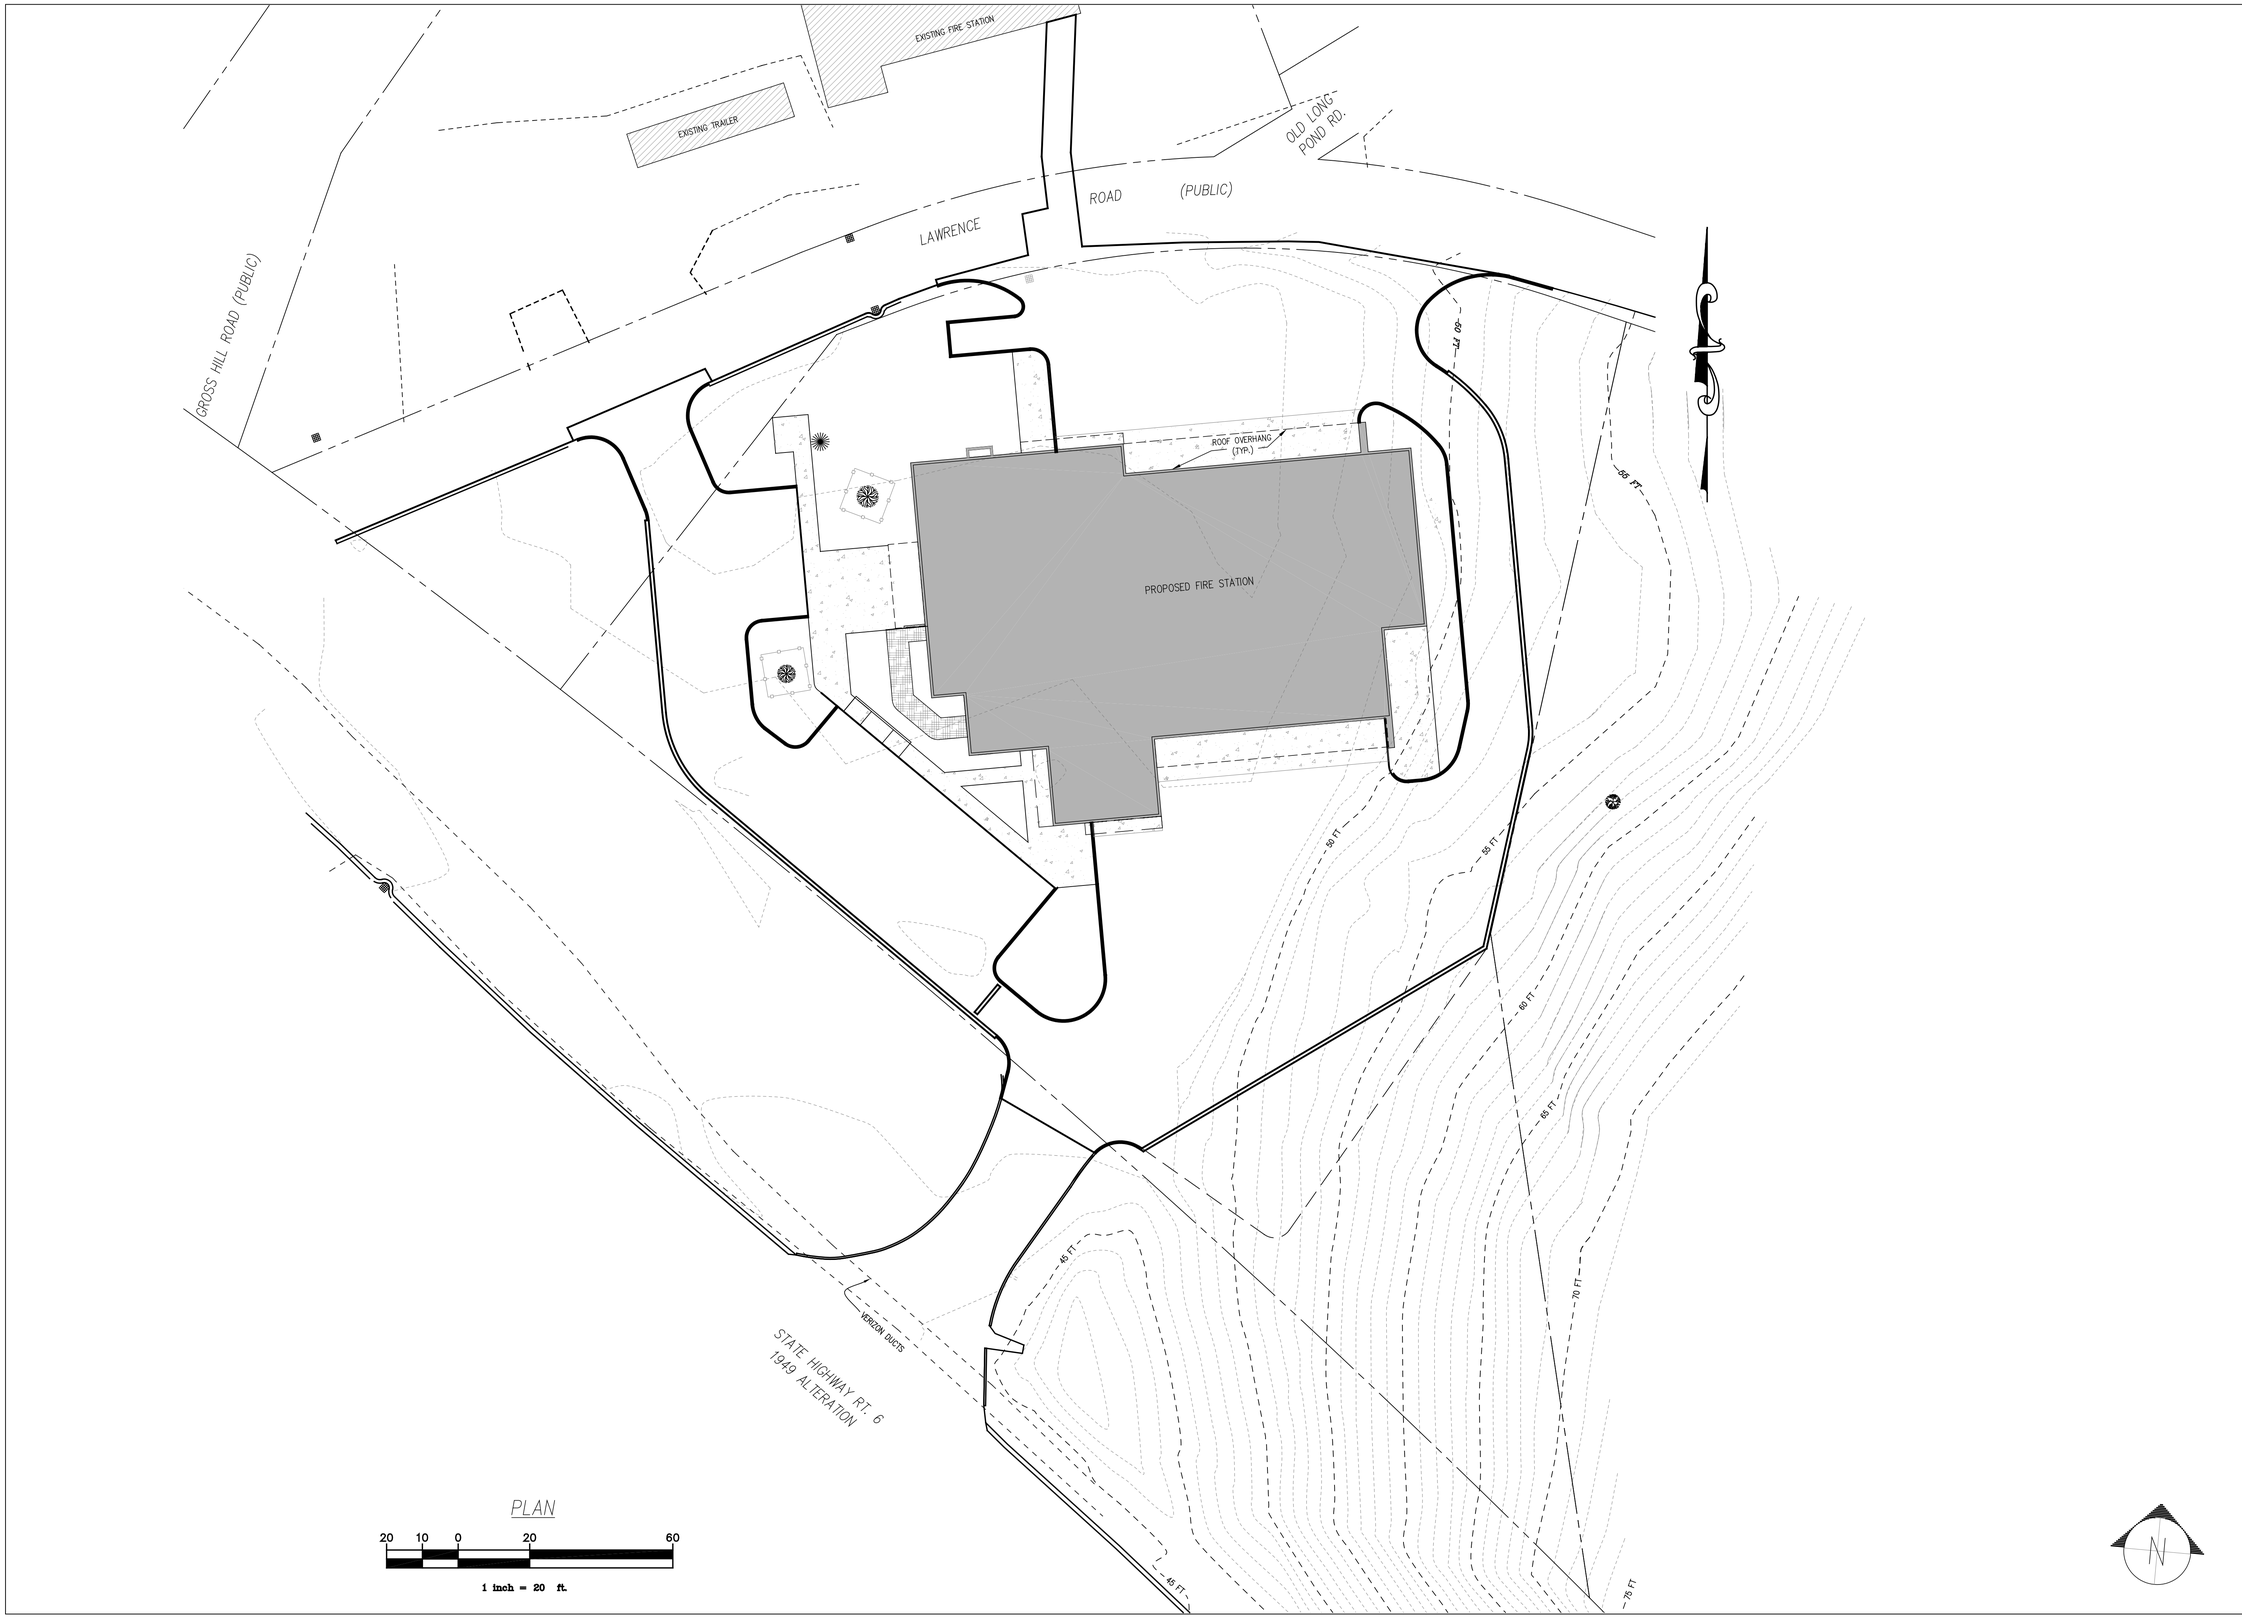

DATE:
27 SEPT 2007

REVISIONS

COASTAL ENGINEERING CO., INC.
260 CRANBERRY HIGHWAY
ORLEANS, MA 02653
508-255-6511 tel. 508-255-6700 fax
COASTALENGINEERINGCOMPANY.COM

KEENAN + KENNY ARCHITECTS, LTD.
189 Main St., Suite 2a
Falmouth, MA 02540
508-540-0075 tel. 508-540-0079 fax
kk.arch@verizon.net

NEW FIRE STATION
for the
TOWN OF WELLFLEET
2896 Route 6
Wellfleet, Massachusetts

SHEET TITLE
PLAN SHOWING PROPOSED
GRADING, DRAINAGE, & UTILITIES

SCALE:
1" = 20'

DRAWING NO.
C2.2.1